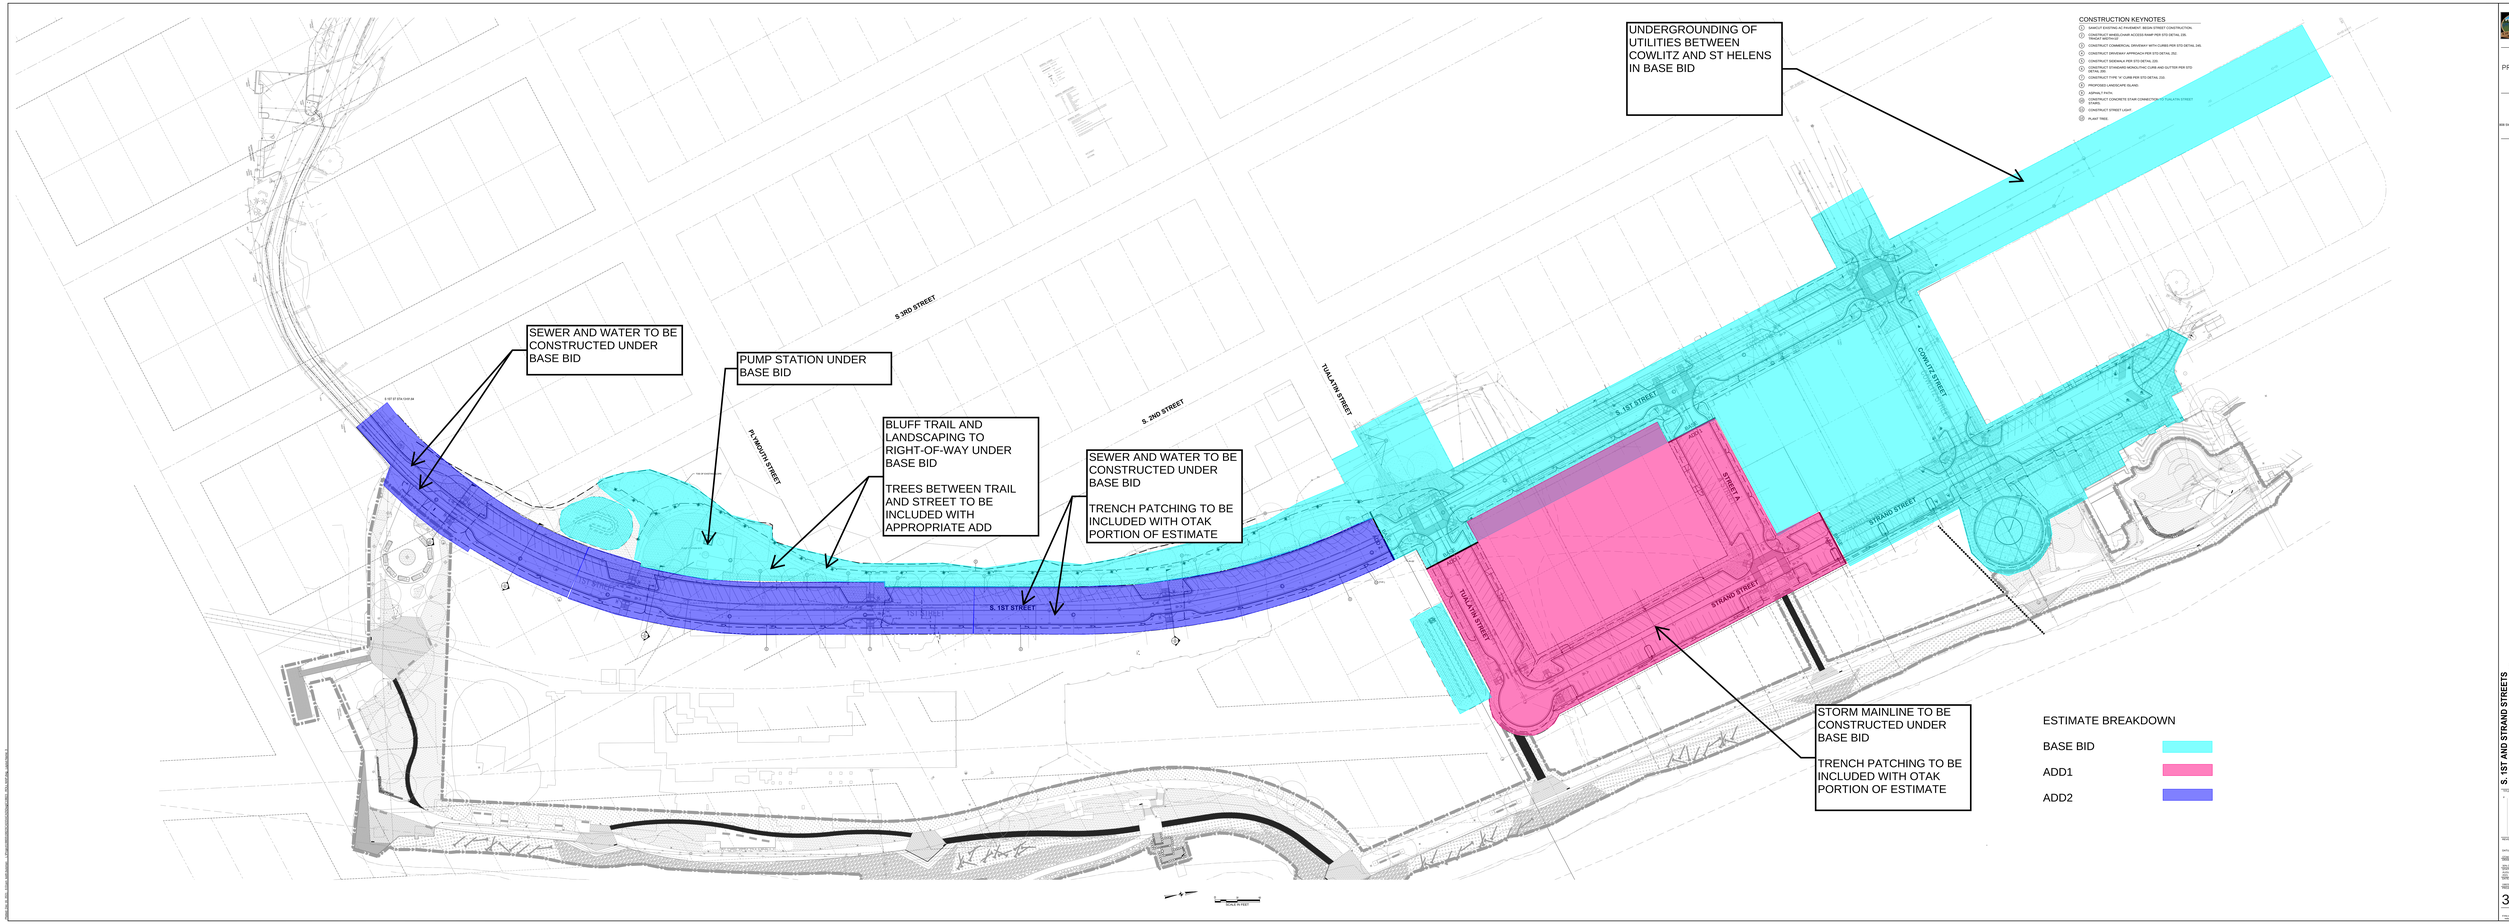
UNDERGROUNDING OF UTILITIES BETWEEN COWLITZ AND ST HELENS IN BASE BID
SEWER AND WATER TO BE CONSTRUCTED UNDER BASE BID
PUMP STATION UNDER BASE BID
BLUFF TRAIL AND LANDSCAPING TO RIGHT-OF-WAY UNDER BASE BID
TREES BETWEEN TRAIL AND STREET TO BE INCLUDED WITH APPROPRIATE ADD
SEWER AND WATER TO BE CONSTRUCTED UNDER BASE BID
TRENCH PATCHING TO BE INCLUDED WITH OTAK PORTION OF ESTIMATE
STORM MAINLINE TO BE CONSTRUCTED UNDER BASE BID
TRENCH PATCHING TO BE INCLUDED WITH OTAK PORTION OF ESTIMATE
ESTIMATE BREAKDOWN
BASE BID
ADD1
ADD2
S 3RD STREET
S. 2ND STREET
TUALATIN STREET
N. NINTH STREET
S. 1ST STREET
COWLITZ STREET
STREET A
STRAND STREET
CONSTRUCTION KEYNOTES
PRELIMINARY
Otak
Otak, Inc.
S. 1ST AND STRAND STREETS
ROAD AND UTILITY EXTENSIONS
S. 1ST STREET PLAN AND PROFILE ROLL MAP
3