ST HELENS RIVERWALK - SOUTH

Key Plan

Pilmouth Street
Nob Hill Nature Park
Connection to park trails
Future 1st Street Extension
Future Pump Station
Edge of Bluff
Future Bluff Trail
Future 1st Street Extension
Stormwater Planter
Vehicle Loading & Turnaround
Watercraft Launch Signage
Restroom Building
Planting Area
Kayak/Paddleboard Storage Area
Interpretive Element
Existing Railroad Trestle
Future Riverwalk Extension
Accessible Gangway
Light Watercraft Dock
Plaza with Lighting
Stormwater Planter
Future Development Site
Future Connection
Future Development Site
Future Connection
Future Development Site
Future Connection
Future Development Site
BOARD MATCHLINE - NORTH
Benches
Planting Area
Existing Sheet Pile Wall with Railing
Asphalt Pathway, 6' Wide with Lighting
Flexible Lawn & Picnic Area with Shade Trees
Frogmore Slough
Basalt Column Seating
Benches
Seating Areas on Concrete Remnants
Limit of Work Line
Floodway Line
Planting Area
Asphalt Path, 6' Wide with Lighting
Seating Area on Concrete Remnant
Planting Area
Riverwalk Concrete Paving, 12' Wide with Lighting
Concrete Platforms
Accessible Asphalt Pathway, 8' Wide
Seatwalls
Stairs
Interpretive Element
Planting Are
Limit of Work Line
Meadow Planting and Shade Trees
Planting Area
Cantilever Overlook with Railing
Interpretive Element
Ordinary High Water Line
Ordinary Low Water Line
Retaining Wall with Railing
Riparian Planting and Shallow Water Habitat
Riverwalk Concrete Paving, 12' Wide with Lighting
Small Plaza with Seatwalls
Retaining Wall with Railing
Riverwalk Concrete Paving, 12' Wide with Lighting
Stormwater Planter
Basalt Column Walls
Stormwater Planter
Small Plaza with Seatwalls
Riprap Embankment
Interpretive Element
Basalt Column Wall
Rock Pathway
Basalt Boulders
Concrete Landing
Rock Terraces
Water Level Marker
Existing Concrete Remnant
Accessible Asphalt Pathway, 8' Wide
Basalt Column Wall
Interpretive Element
Cantilevered Overlook with Railing
Jetty with Woody Debris
Columbia River
0 10' 20' 40'
N

City of St. Helens Columbia River Oregon

Mayer/Reed
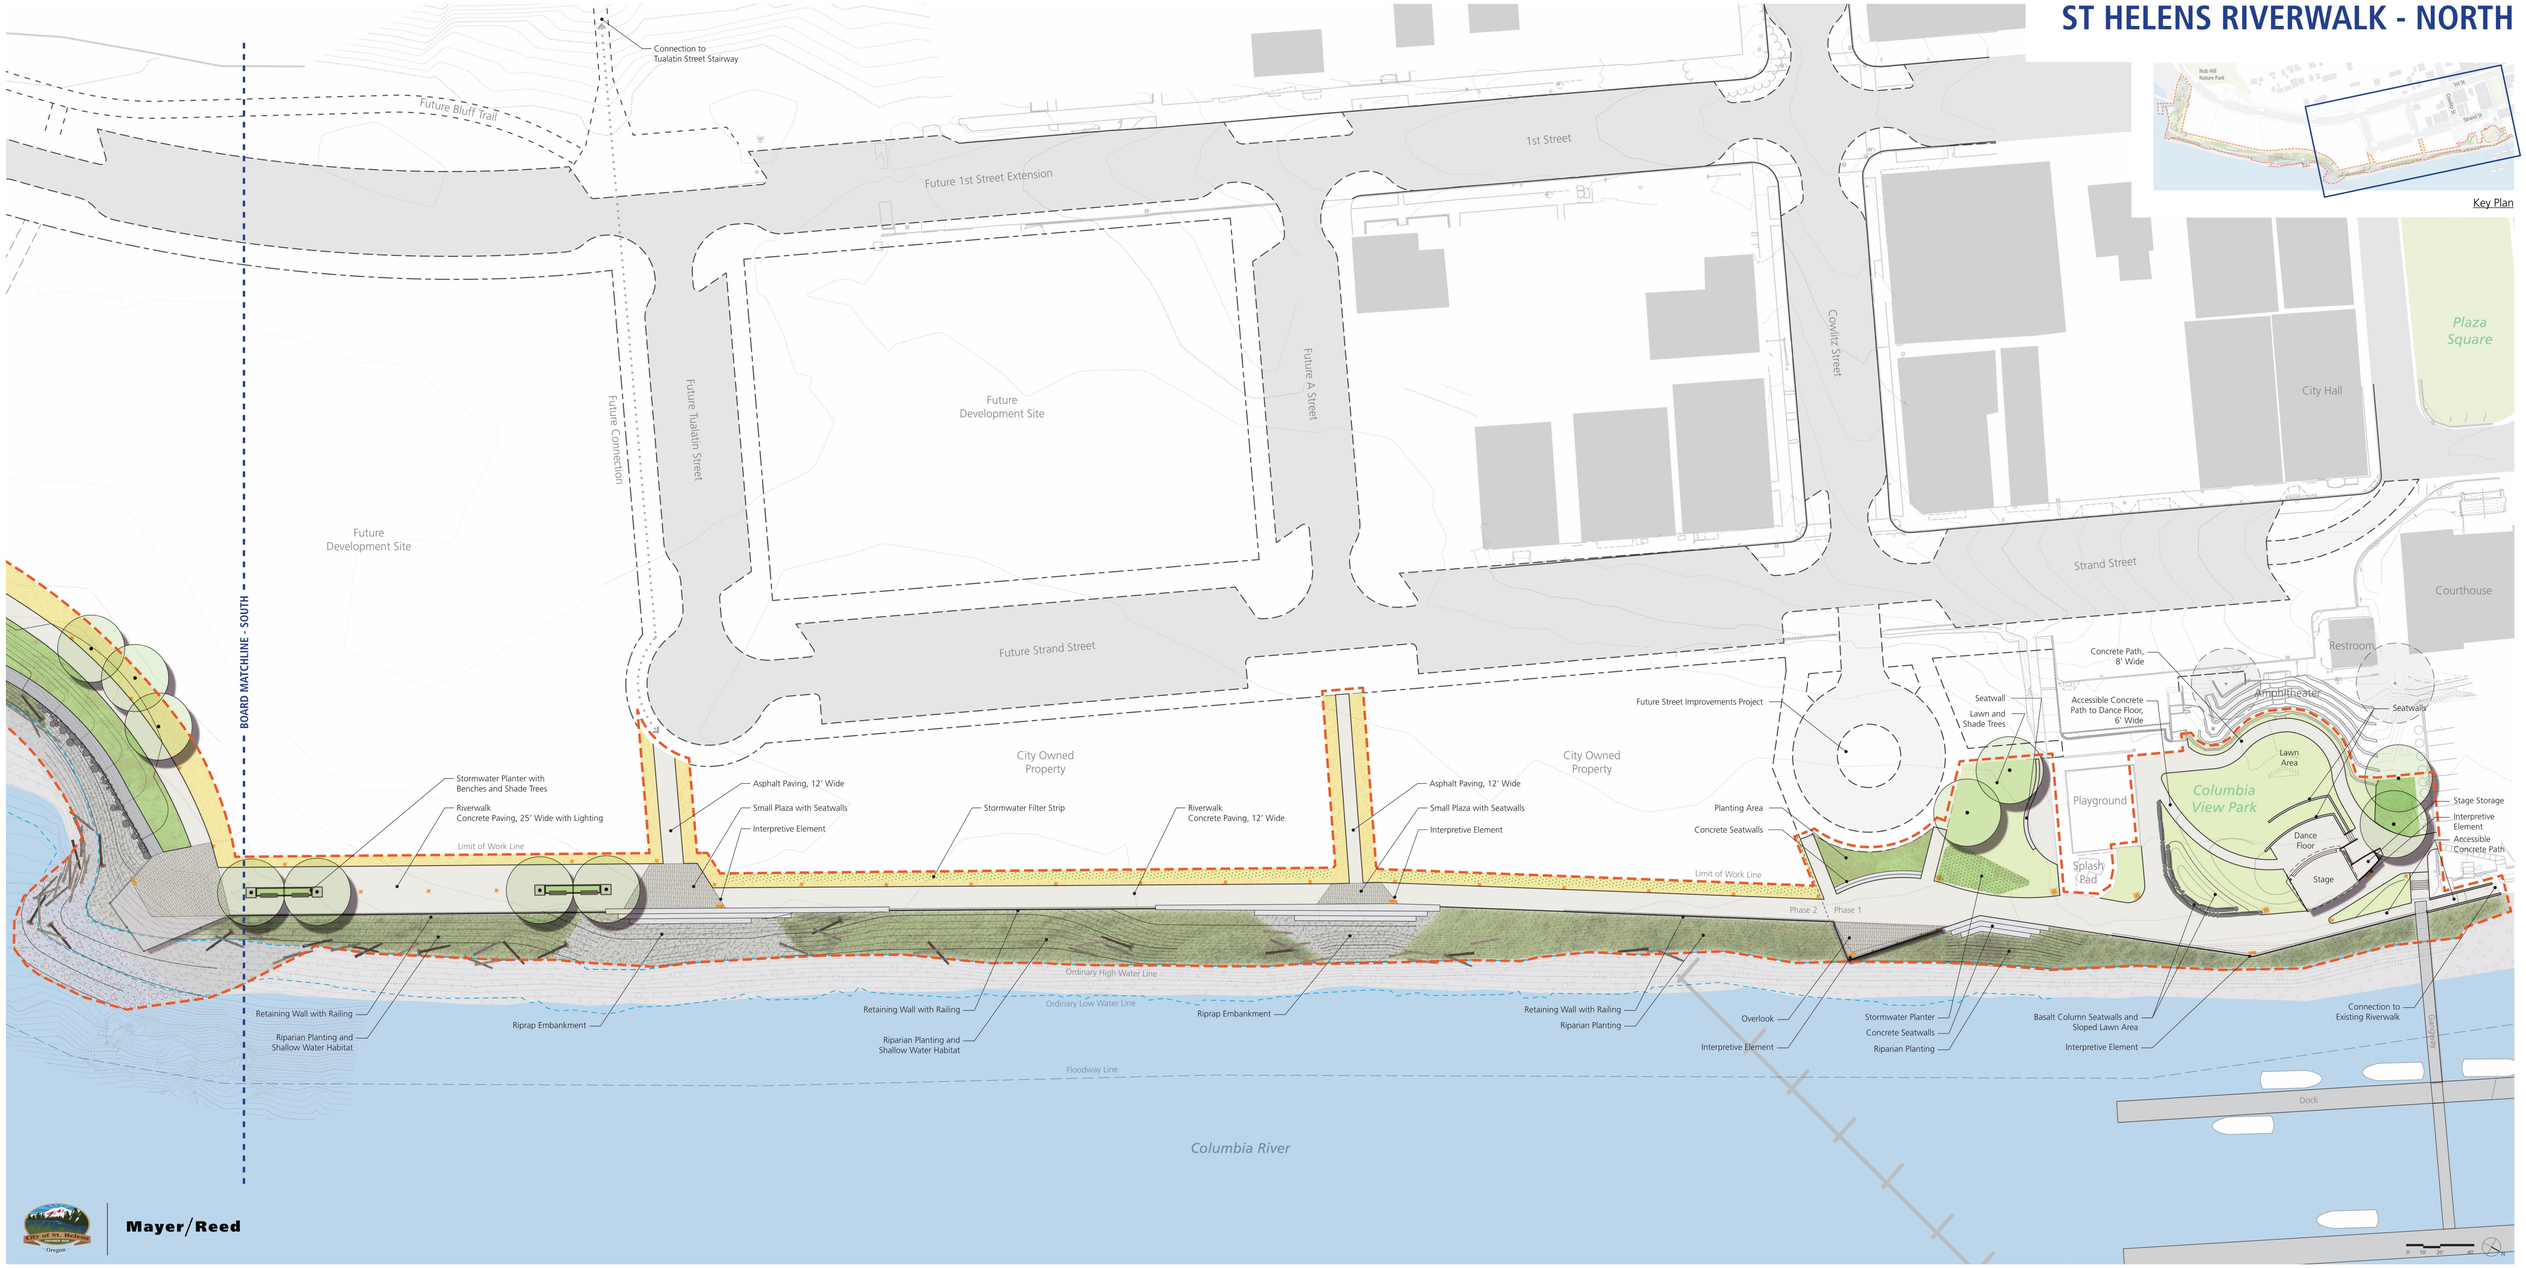
ST HELENS RIVERWALK - NORTH